


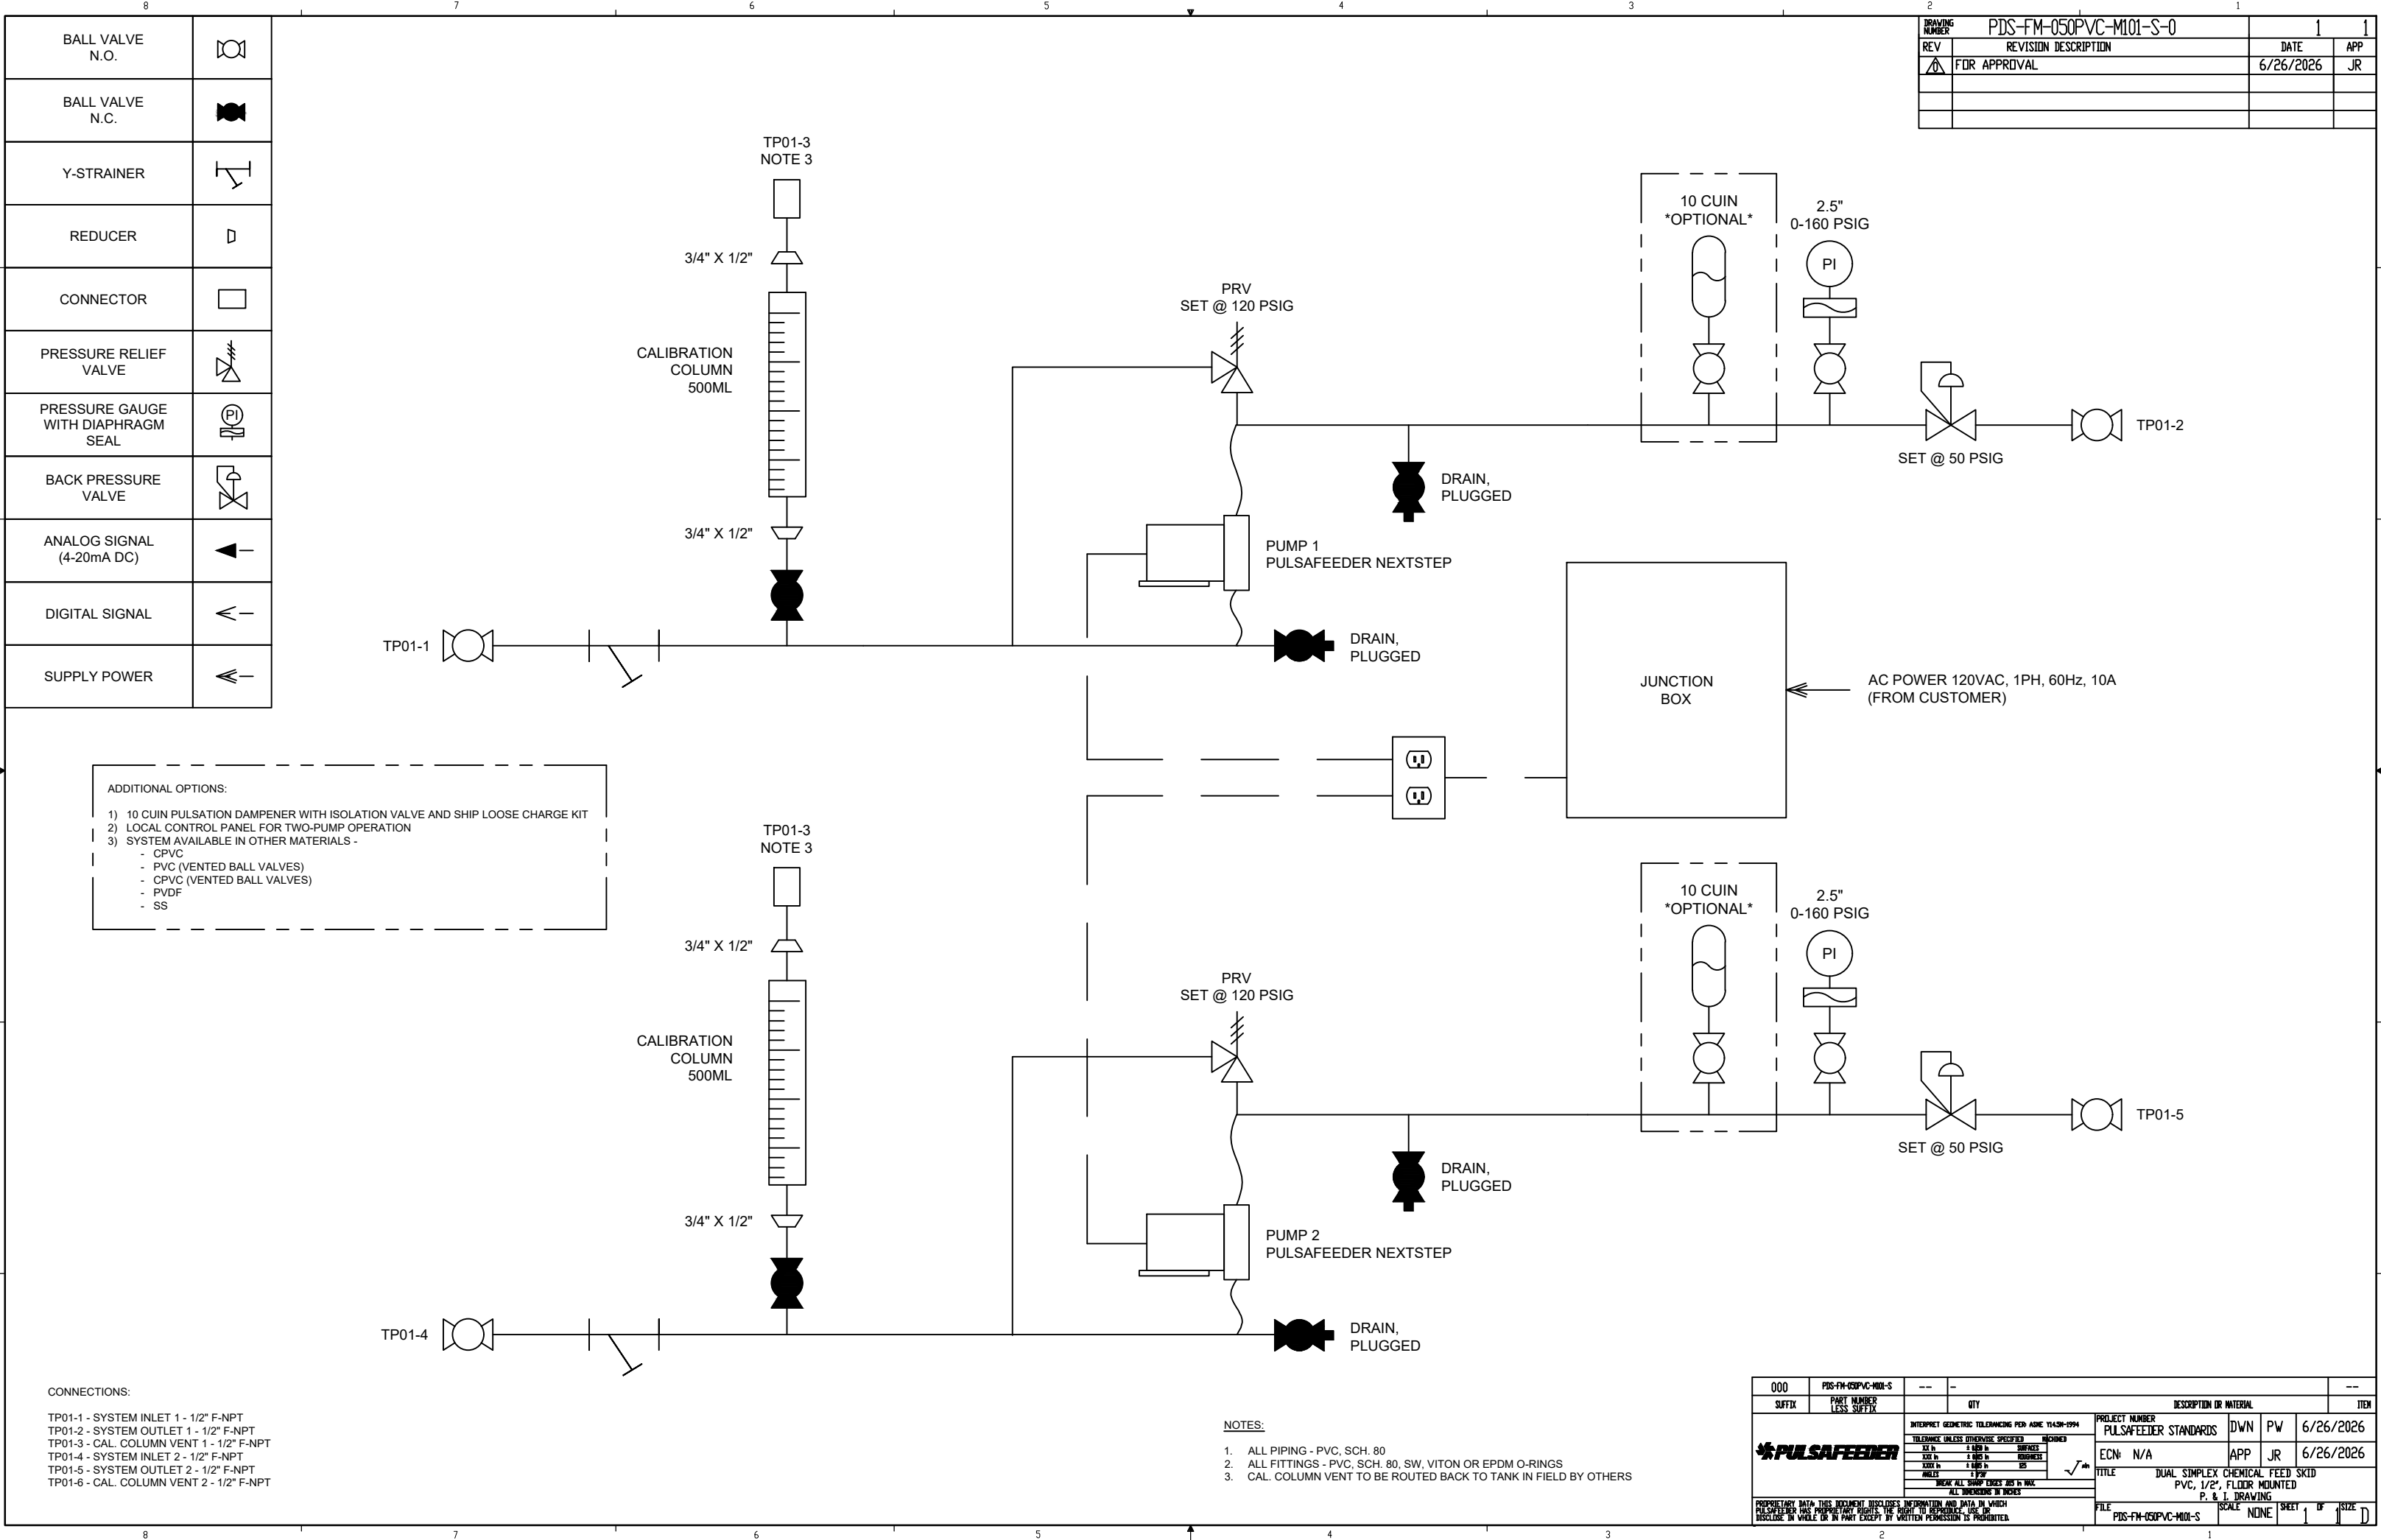

DRAWING NUMBER	PDS-FM-050PVC-M101-S-0		1	1
REV	REVISION DESCRIPTION		DATE	APP
⚠	FOR APPROVAL		6/26/2026	JR

ADDITIONAL OPTIONS:

- 1) 10 CUIN PULSATION DAMPENER WITH ISOLATION VALVE AND SHIP LOOSE CHARGE KIT
- 2) LOCAL CONTROL PANEL FOR TWO-PUMP OPERATION
- 3) SYSTEM AVAILABLE IN OTHER MATERIALS -
 - CPVC
 - PVC (VENTED BALL VALVES)
 - CPVC (VENTED BALL VALVES)
 - PVDF
 - SS

CONNECTIONS:

TP01-1 - SYSTEM INLET 1 - 1/2" F-NPT
TP01-2 - SYSTEM OUTLET 1 - 1/2" F-NPT
TP01-3 - CAL. COLUMN VENT 1 - 1/2" F-NPT
TP01-4 - SYSTEM INLET 2 - 1/2" F-NPT
TP01-5 - SYSTEM OUTLET 2 - 1/2" F-NPT
TP01-6 - CAL. COLUMN VENT 2 - 1/2" F-NPT

- NOTES:
1. ALL PIPING - PVC, SCH. 80
 2. ALL FITTINGS - PVC, SCH. 80, SW, VITON OR EPDM O-RINGS
 3. CAL. COLUMN VENT TO BE ROUTED BACK TO TANK IN FIELD BY OTHERS

000	PDS-FM-050PVC-M101-S	--	--			
SUFFIX	PART NUMBER LESS SUFFIX	QTY		DESCRIPTION OR MATERIAL		
		INTERPRET GEOMETRIC TOLERANCING PER ASME Y14.5M-1994		PROJECT NUMBER PULSAFEEDER STANDARDS		
		TOLERANCE UNLESS OTHERWISE SPECIFIED		ECN: N/A	DWN	PW
		XXX in	± 0.05 in	FINISHES	APP	JR
		XXX in	± 0.05 in	FINISHES		
		XXX in	± 0.05 in	FINISHES		
BREAK ALL SHARP EDGES AND 16 MAX. ALL DIMENSIONS IN INCHES				TITLE DUAL SIMPLEX CHEMICAL FEED SKID PVC, 1/2", FLOOR MOUNTED P. & I. DRAWING		
PROPRIETARY DATA: THIS DOCUMENT DISCLOSES INFORMATION AND DATA IN WHICH PULSAFEEDER HAS PROPRIETARY RIGHTS. THE RIGHT TO REPRODUCE, USE OR DISCLOSE IN WHOLE OR IN PART EXCEPT BY WRITTEN PERMISSION IS PROHIBITED.				FILE PDS-FM-050PVC-M101-S	SCALE NONE	SHEET 1 OF 1