




NOTES:

1. ALL PIPING - PVC, SCH. 80
2. ALL FITTINGS - PVC, SCH. 80, SW. VITON OR EPDM O-RINGS
3. ALL DIMENSIONS IN INCHES - $\pm 0.25"$ (6.35MM)
4. APPROX. SYSTEM WEIGHT - 170 LBS (77KG)
5. CAL. COLUMN VENT TO BE ROUTED BACK TO TANK IN FIELD BY OTHERS
6. MOUNTING BRACKETS NOT SHOWN FOR CLARITY
BRACKET ASSEMBLY CONSISTS OF 1" SQ. PVC ROD AND
PIPE SUPPORT KIT, POLYPROPYLENE CLAMP


- | | | | | | | | | | | | | | | | |
|--|------------------------------------|------------|---|--|--|------------------------------|---------------------------------|-----------------|-----------|--|--|-------------|--|-----------------|--|
| 000 | PDS-FM-050PVC-M201-S-0 | -- | - | | | | | | -- | | | | | | |
| SUFFIX | PART NUMBER
LESS SUFFIX | QTY | DESCRIPTION OR MATERIAL | | | | | ITEM | | | | | | | |
| | | | INTERPRET GEOMETRIC TOLERANCING PER: ASME Y14.5M-1994 | | | PROJECT NUMBER | | | | | | | | | |
|  | | | TOLERANCE UNLESS OTHERWISE SPECIFIED | | | PULSAFEEDER STANDARDS | | DWN | PW | 5/6/2026 | | | | | |
| | | | X.XX in. ± 0.050 in. | | | MATCHED SURFACES | | ECN: N/A | | APP | | JR | | 5/6/2026 | |
| | | | X.XX in. ± 0.015 in. | | | ROUGHNESS | | | | | | | | | |
| | | | X.XXX in. ± 0.005 in. | | | 125 μin | | | | | | | | | |
| | | | ANGLES ± 0°30' | | | | | TITLE | | DUAL SIMPLEX CHEMICAL FEED SKID | | | | | |
| BREAK ALL SHARP EDGES .015 IN MAX. | | | | | | | PVC, 1/2", FLOOR MOUNTED | | | | | | | | |
| ALL DIMENSIONS IN INCHES | | | | | | | GENERAL DRAWING | | | | | | | | |
| PROPRIETARY DATA: THIS DOCUMENT DISCLOSES INFORMATION AND DATA THAT W/CH PULSAFEEDER HAS PROPRIETARY RIGHTS. THE RIGHT TO REPRODUCE, USE OR DISCLOSE IN WHOLE OR IN PART EXCEPT BY WRITTEN PERMISSION IS PROHIBITED. | | | FILE | | | SCALE | | SHEET | | OF | | SIZE | | | |
| | | | PDS-FM-050PVC-M201-S-0 | | | 1:8 | | 1 | | 5 | | D | | | |

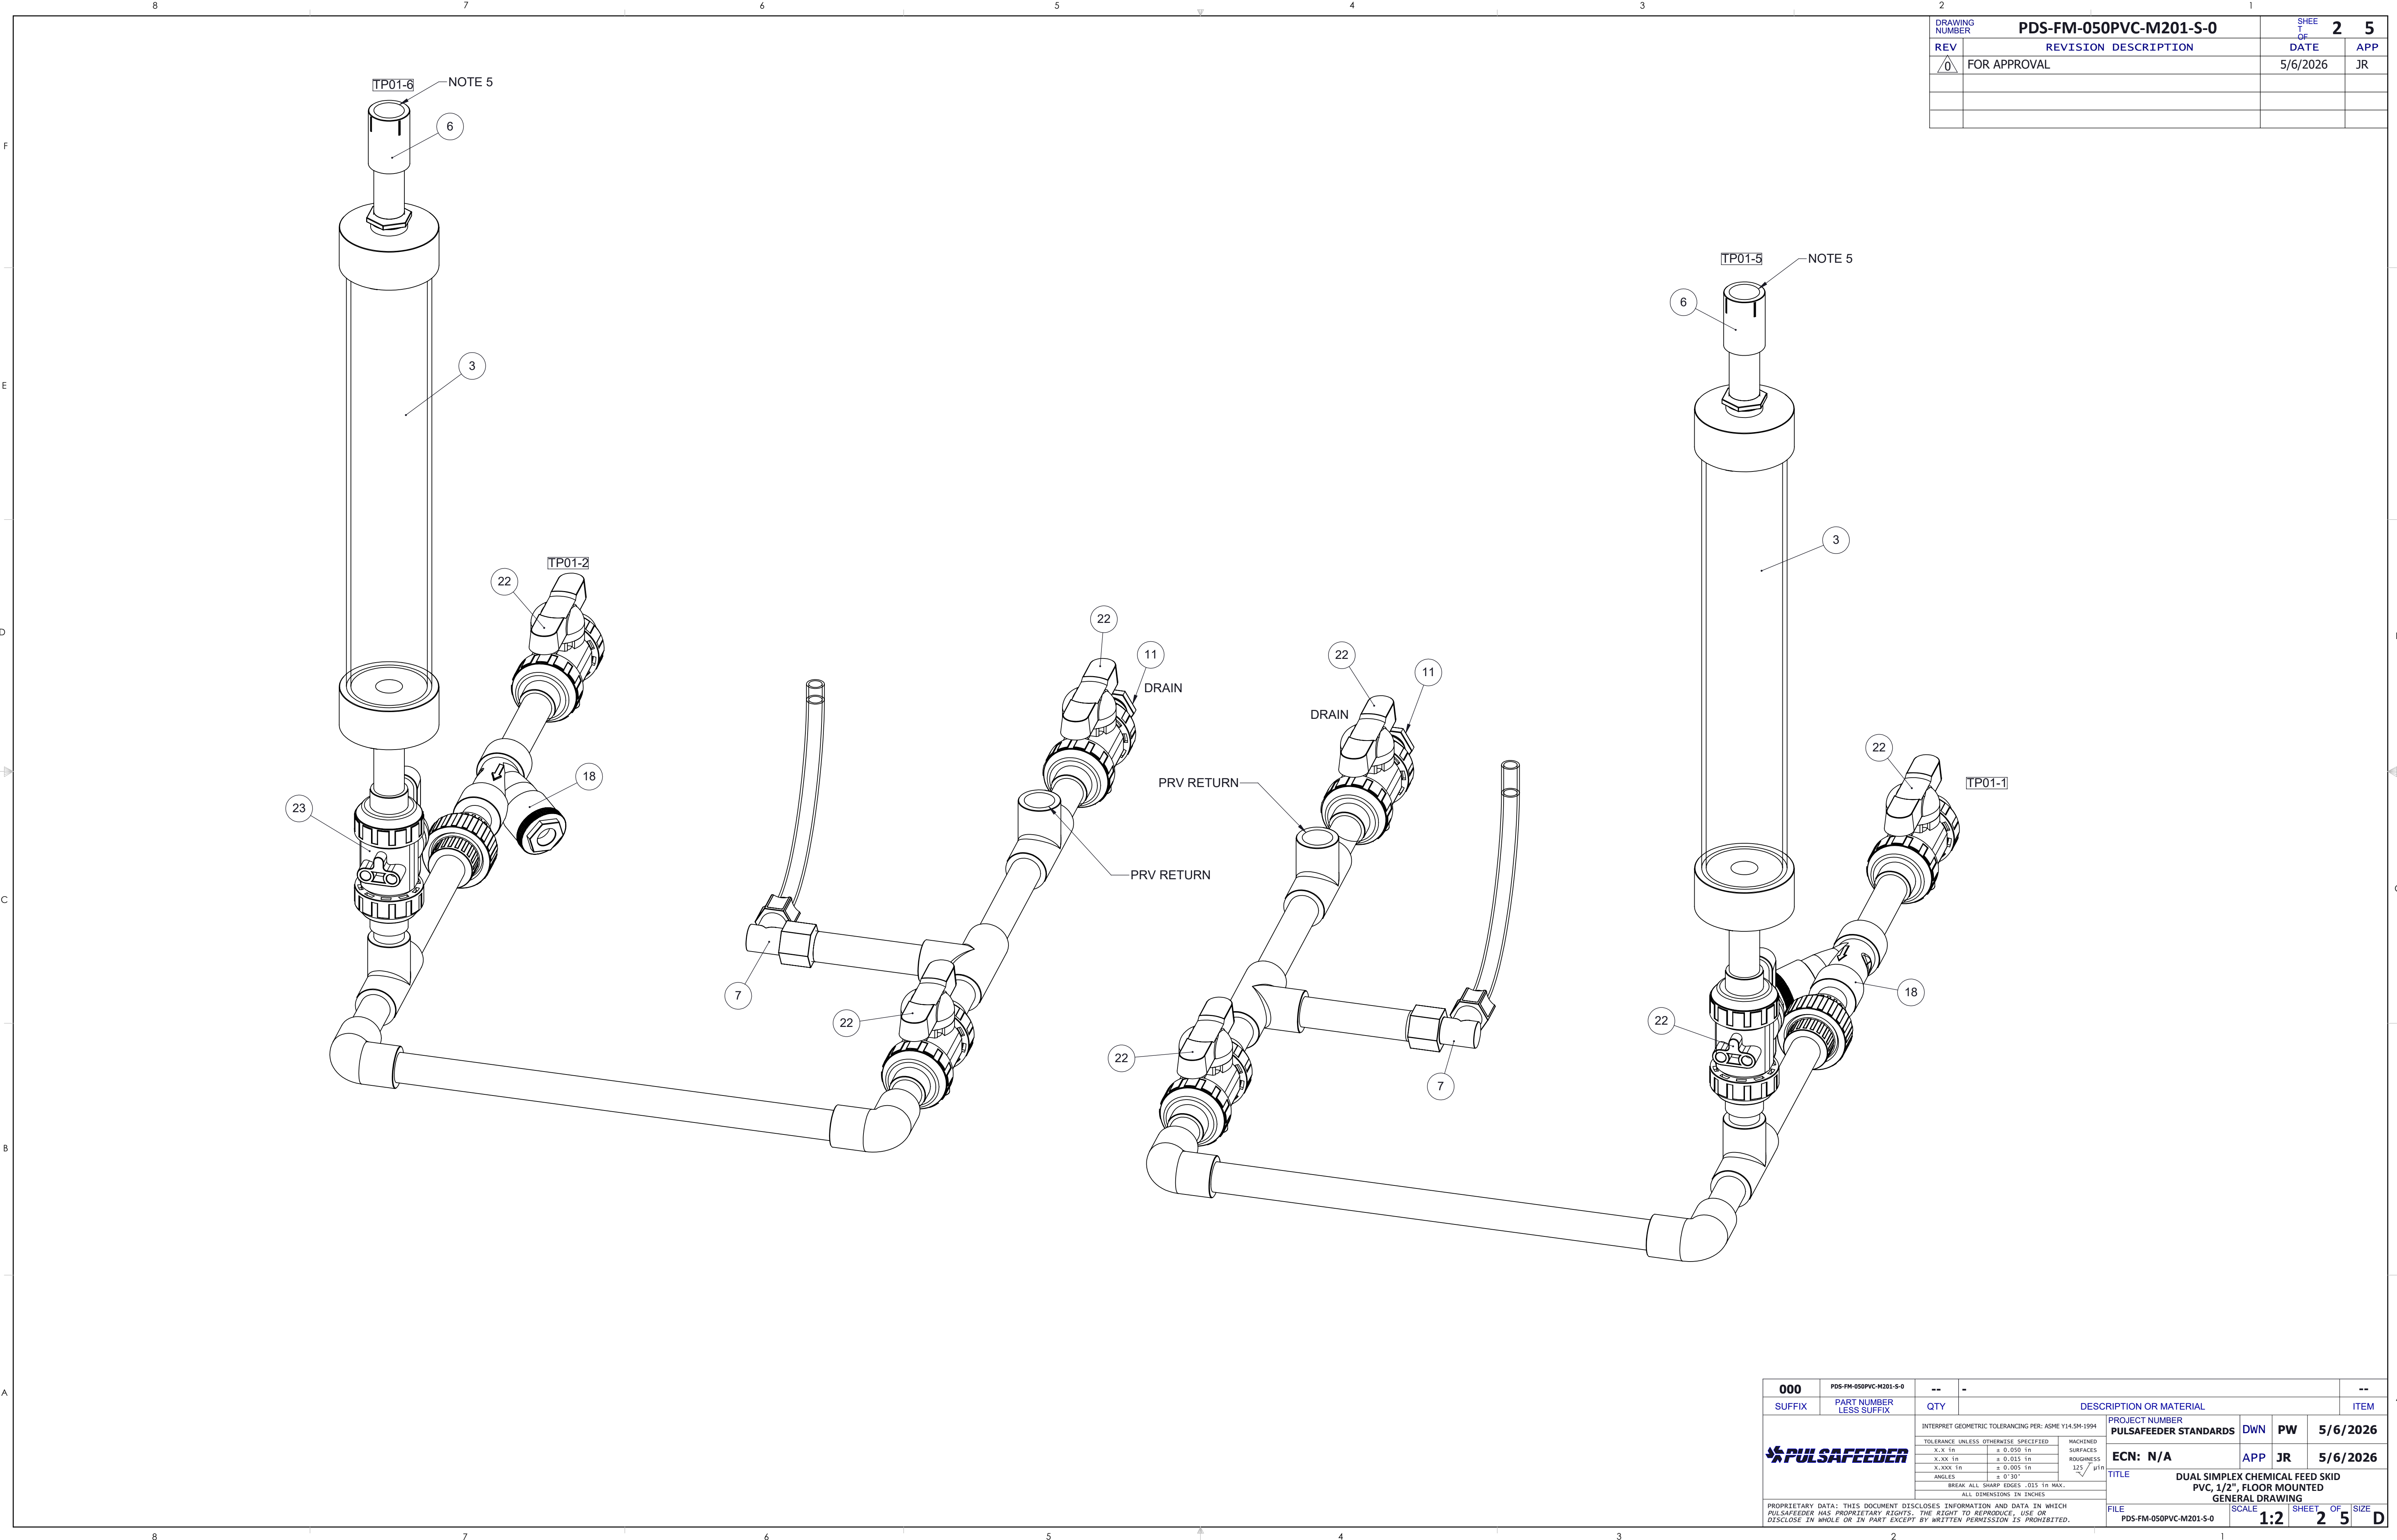

DRAWING NUMBER	PDS-FM-050PVC-M201-S-0		SHEET OF	2	5
REV	REVISION	DESCRIPTION	DATE	APP	
0	FOR APPROVAL		5/6/2026	JR	

000		PDS-FM-050PVC-M201-S-0		--	--						--		
SUFFIX		PART NUMBER LESS SUFFIX		QTY		DESCRIPTION OR MATERIAL					ITEM		
		INTERPRET GEOMETRIC TOLERANCING PER: ASME Y14.5M-1994					PROJECT NUMBER		PULSAFEEDER STANDARDS		DWN	PW	5/6/2026
		TOLERANCE UNLESS OTHERWISE SPECIFIED					ECN: N/A		APP		JR	5/6/2026	
		X.X 1/16" ± 0.050 1/16"					MACHINED SURFACES						
		X.XX 1/16" ± 0.015 1/16"					ROUGHNESS 125 μin						
		X.XXX 1/16" ± 0.005 1/16"											
		ANGLES ± 0° 30'											
		BREAK ALL SHARP EDGES .015 1/16" MAX.											
		ALL DIMENSIONS IN INCHES											
PROPRIETARY DATA: THIS DOCUMENT DISCLOSES INFORMATION AND DATA IN WHICH PULSAFEEDER HAS PROPRIETARY RIGHTS. THE RIGHT TO REPRODUCE, USE OR DISCLOSE IN WHOLE OR IN PART EXCEPT BY WRITTEN PERMISSION IS PROHIBITED.													
FILE		PDS-FM-050PVC-M201-S-0		TITLE		DUAL SIMPLEX CHEMICAL FEED SKID PVC, 1/2", FLOOR MOUNTED GENERAL DRAWING							
				SCALE		1:2		SHEET		2 OF 5			

ADDITIONAL OPTIONS:

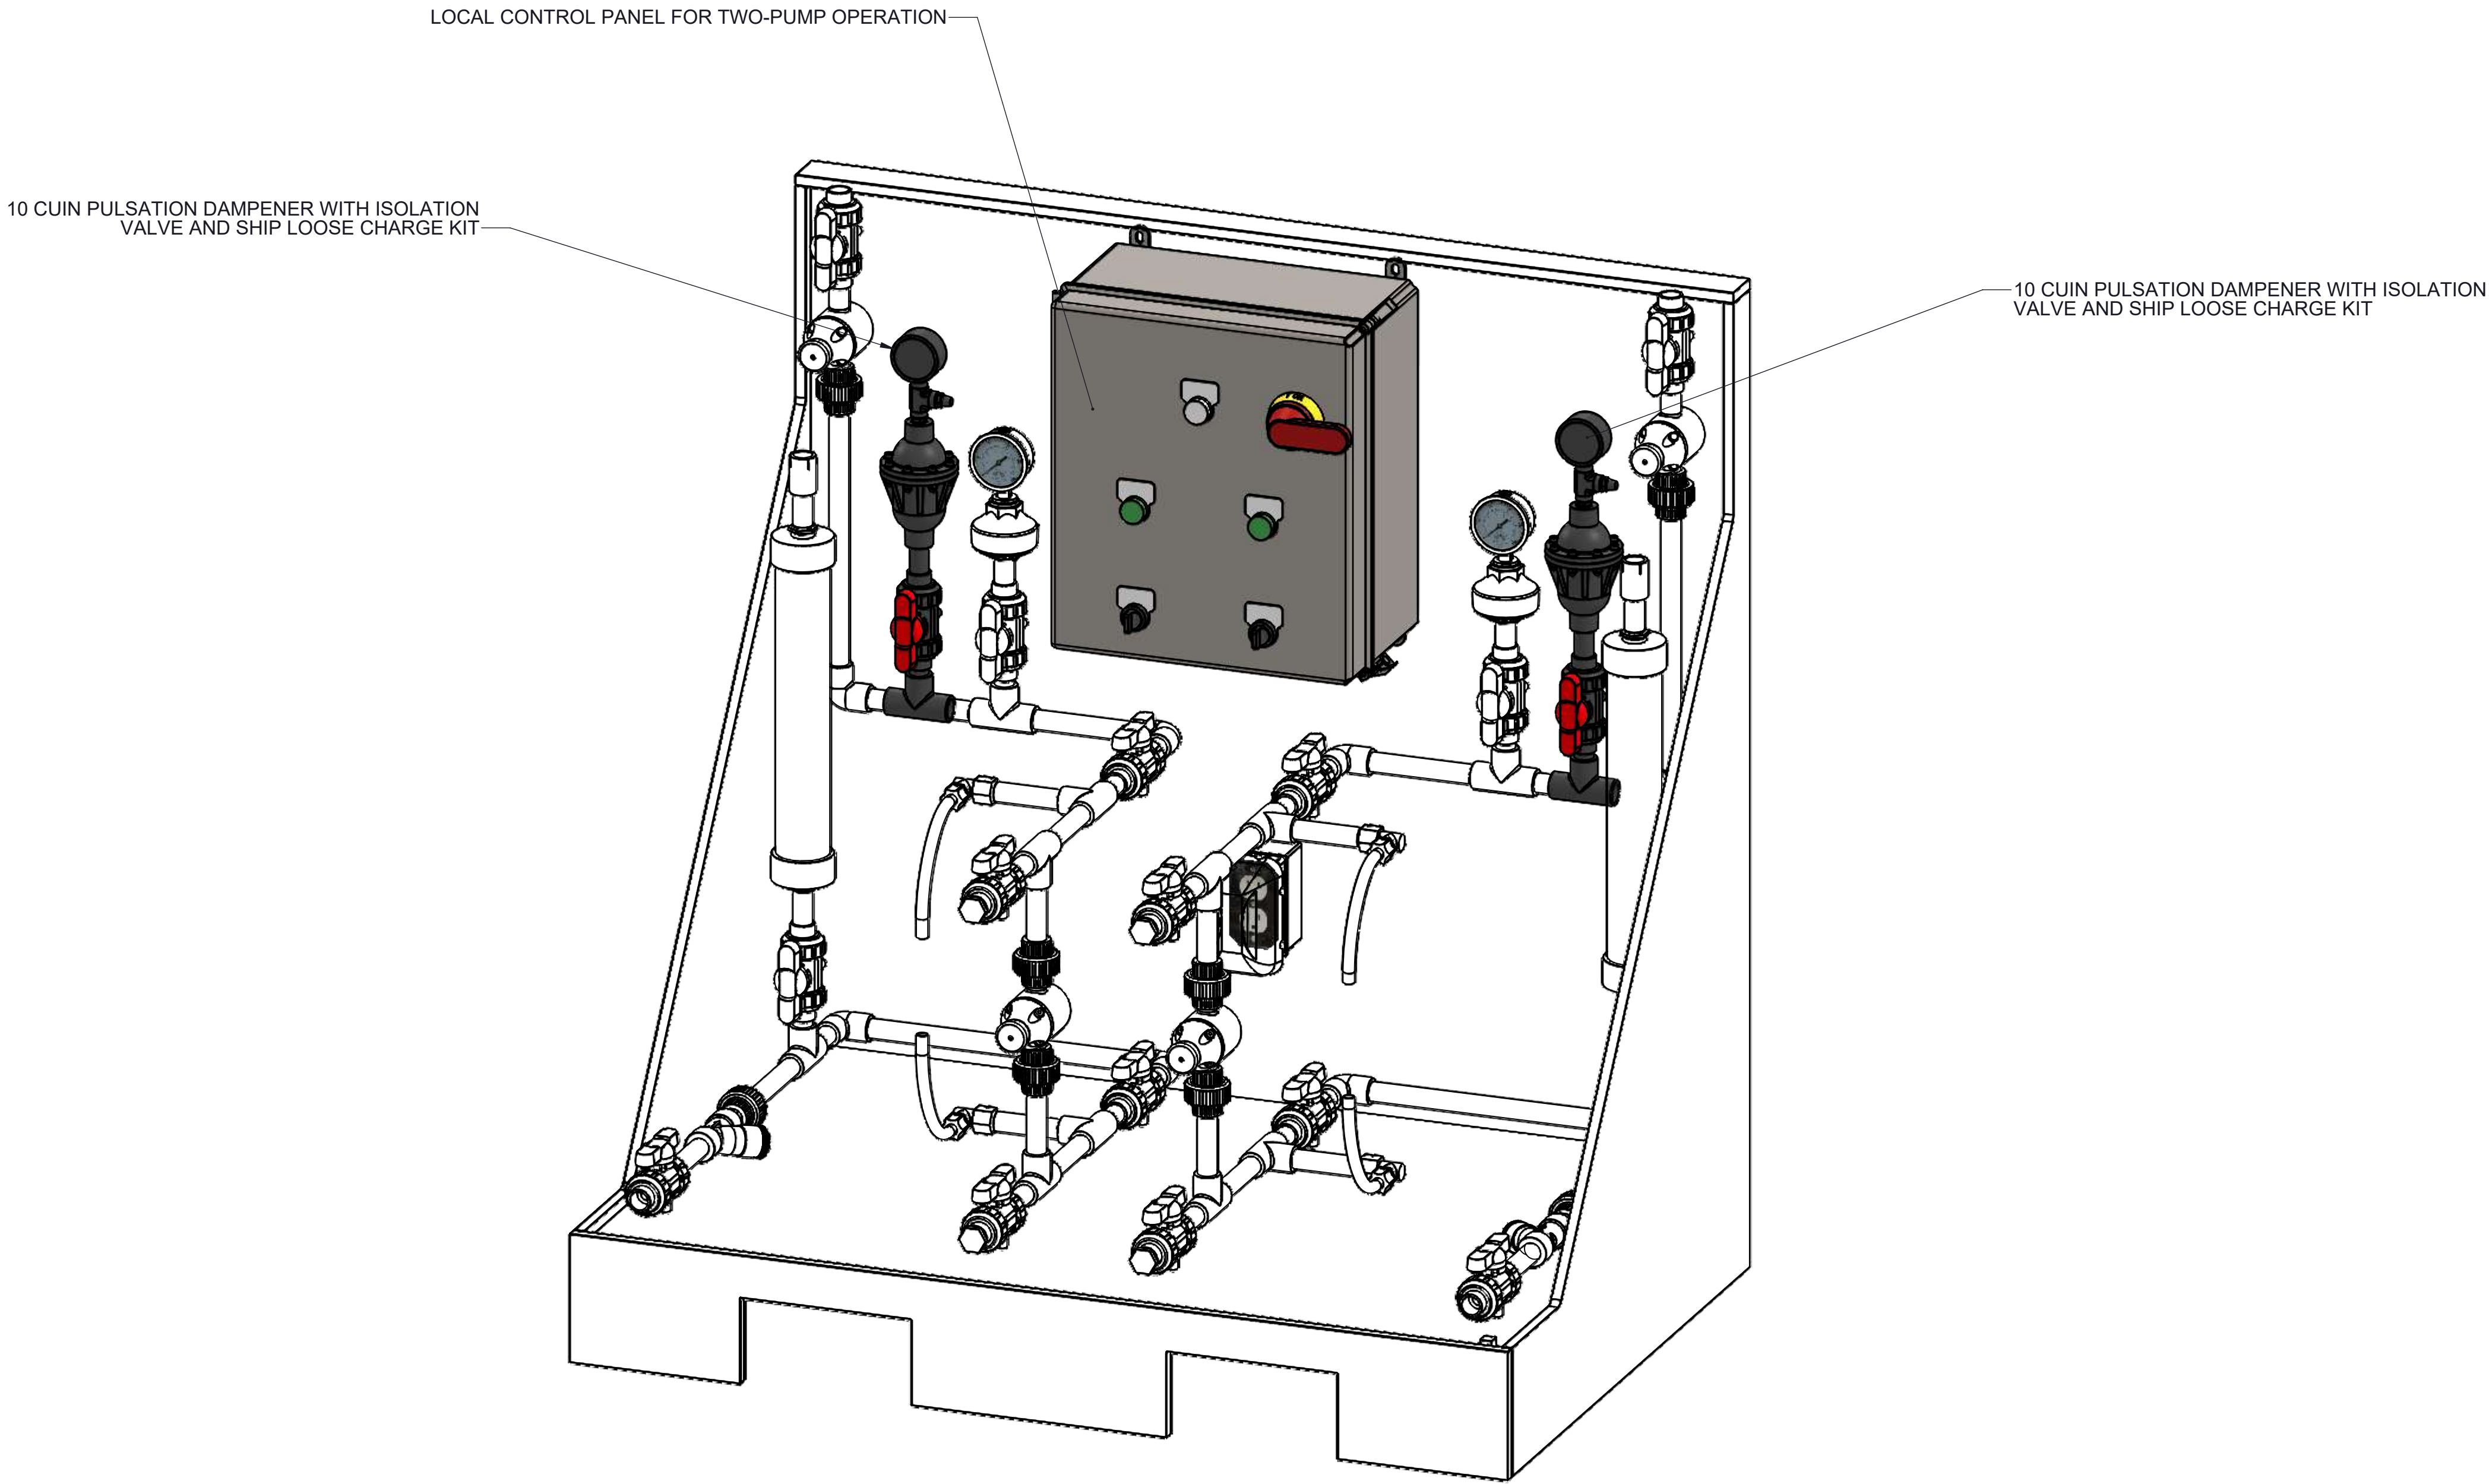

DRAWING NUMBER	PDS-FM-050PVC-M201-S-0	SHEET OF	5	5
REV	REVISION DESCRIPTION	DATE	APP	
0	FOR APPROVAL	5/6/2026	JR	

000		PDS-FM-050PVC-M201-S-0		--	--						--	
SUFFIX		PART NUMBER LESS SUFFIX		QTY	DESCRIPTION OR MATERIAL						ITEM	
		INTERPRET GEOMETRIC TOLERANCING PER: ASME Y14.5M-1994				PROJECT NUMBER		DWN	PW	5/6/2026		
						PULSAFEEDER STANDARDS						
		TOLERANCE UNLESS OTHERWISE SPECIFIED				ECN: N/A		APP	JR	5/6/2026		
		X.X 1n ± 0.050 1n										
		X.XX 1n ± 0.015 1n										
		X.XXX 1n ± 0.005 1n										
		ANGLES ± 0°30'				TITLE		DUAL SIMPLEX CHEMICAL FEED SKID				
BREAK ALL SHARP EDGES .015 1n MAX.						PVC, 1/2", FLOOR MOUNTED						
ALL DIMENSIONS IN INCHES						GENERAL DRAWING						
PROPRIETARY DATA: THIS DOCUMENT DISCLOSES INFORMATION AND DATA IN WHICH PULSAFEEDER HAS PROPRIETARY RIGHTS. THE RIGHT TO REPRODUCE, USE OR DISCLOSE IN WHOLE OR IN PART EXCEPT BY WRITTEN PERMISSION IS PROHIBITED.						FILE	PDS-FM-050PVC-M201-S-0	SCALE	1:5	SHEET OF	5 5	SIZE D