


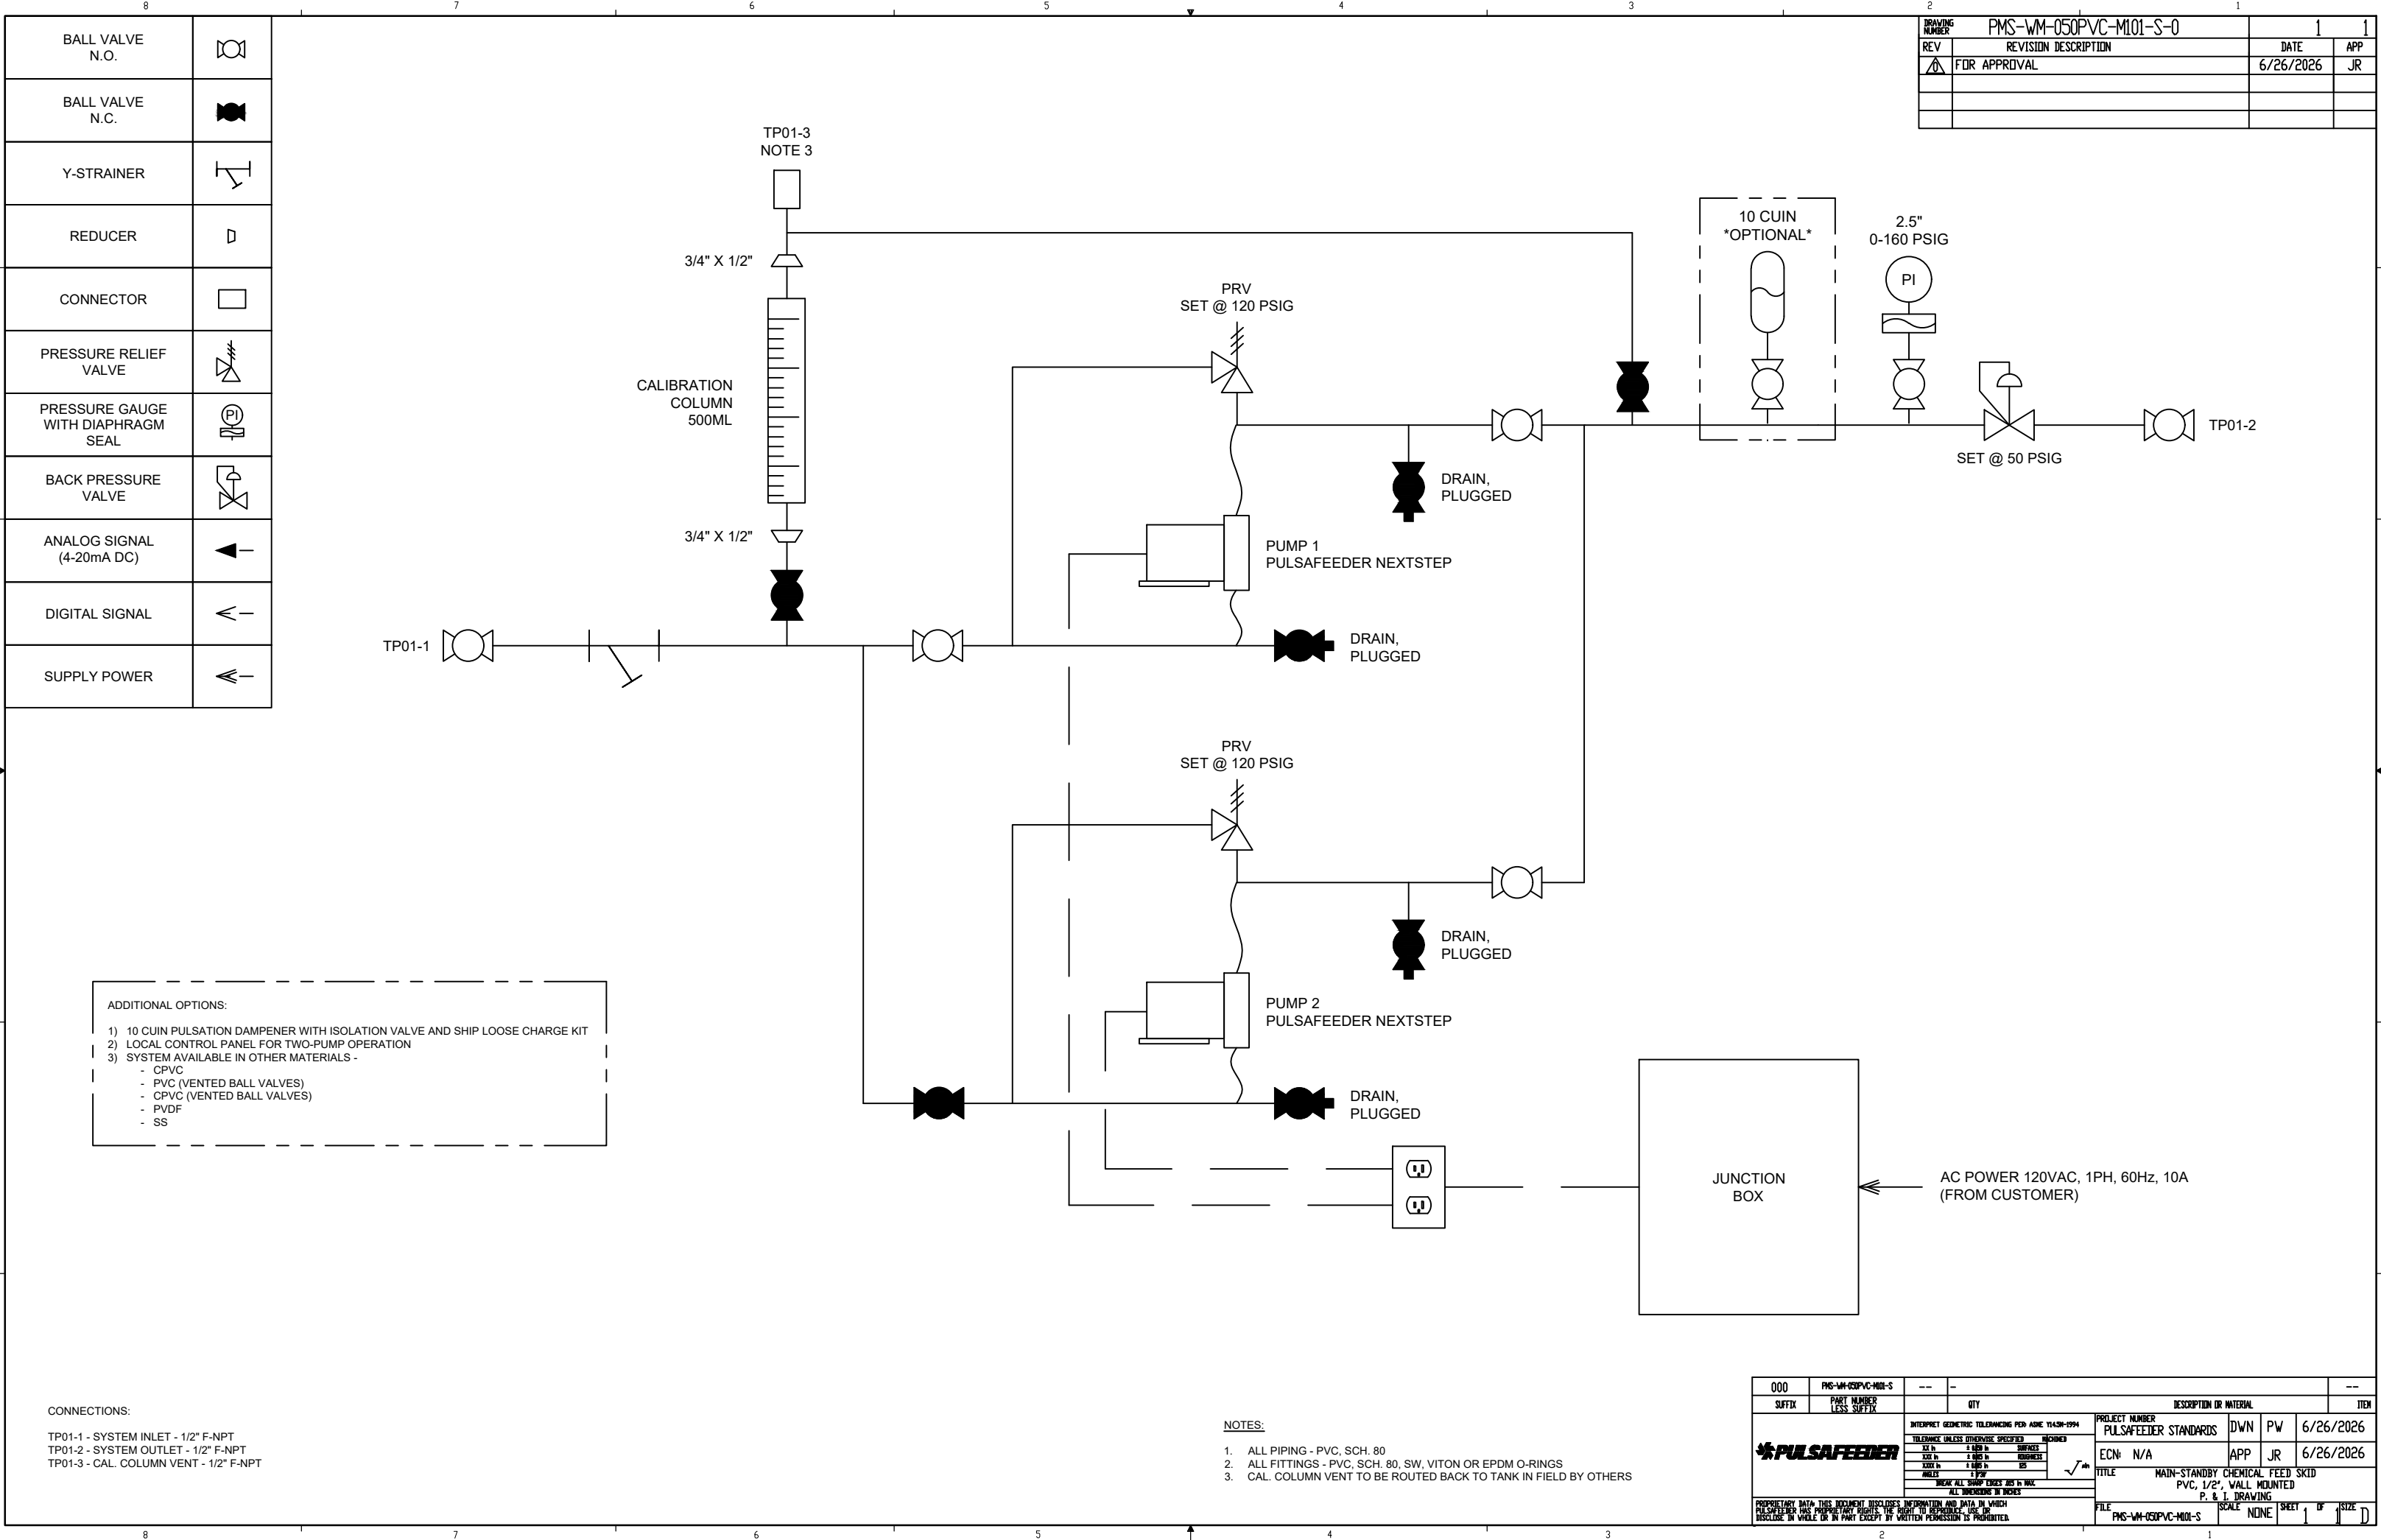

DRAWING NUMBER	PMS-WM-050PVC-M101-S-0		1	1
REV	REVISION DESCRIPTION		DATE	APP
Δ	FOR APPROVAL		6/26/2026	JR

ADDITIONAL OPTIONS:	
1)	10 CUIN PULSATION DAMPENERS WITH ISOLATION VALVE AND SHIP LOOSE CHARGE KIT
2)	LOCAL CONTROL PANEL FOR TWO-PUMP OPERATION
3)	SYSTEM AVAILABLE IN OTHER MATERIALS -
	- CPVC
	- PVC (VENTED BALL VALVES)
	- CPVC (VENTED BALL VALVES)
	- PVDF
	- SS

CONNECTIONS:

TP01-1 - SYSTEM INLET - 1/2" F-NPT

TP01-2 - SYSTEM OUTLET - 1/2" F-NPT

TP01-3 - CAL. COLUMN VENT - 1/2" F-NPT

- NOTES:
- ALL PIPING - PVC, SCH. 80
 - ALL FITTINGS - PVC, SCH. 80, SW, VITON OR EPDM O-RINGS
 - CAL. COLUMN VENT TO BE ROUTED BACK TO TANK IN FIELD BY OTHERS

000	PMS-WM-050PVC-M101-S	--	--					--
SUFFIX	PART NUMBER LESS SUFFIX		QTY	DESCRIPTION OR MATERIAL				ITEM
				PROJECT NUMBER PULSAFEEDER STANDARDS				DWN PW 6/26/2026
				ECN: N/A				APP JR 6/26/2026
				TITLE MAIN-STANDBY CHEMICAL FEED SKID PVC, 1/2", WALL MOUNTED P. & I. DRAWING				
				FILE PMS-WM-050PVC-M101-S				SCALE NONE SHEET 1 OF 1 SIZE D
				INTERPRET GEOMETRIC TOLERANCING PER ASME Y14.5M-1994				
TOLERANCE UNLESS OTHERWISE SPECIFIED				FINISHES				
XXX in ± 0.00 in SURFACES				✓				
XXX in ± 0.00 in EDGES								
XXX in ± 0.00 in ALL DIMENSIONS IN INCHES								
BREAK ALL SHARP EDGES AS IN MAX. ALL DIMENSIONS IN INCHES								
PROPRIETARY DATA: THIS DOCUMENT DISCLOSES INFORMATION AND DATA IN WHICH PULSAFEEDER HAS PROPRIETARY RIGHTS. THE RIGHT TO REPRODUCE, USE OR DISCLOSE IN WHOLE OR IN PART EXCEPT BY WRITTEN PERMISSION IS PROHIBITED.								